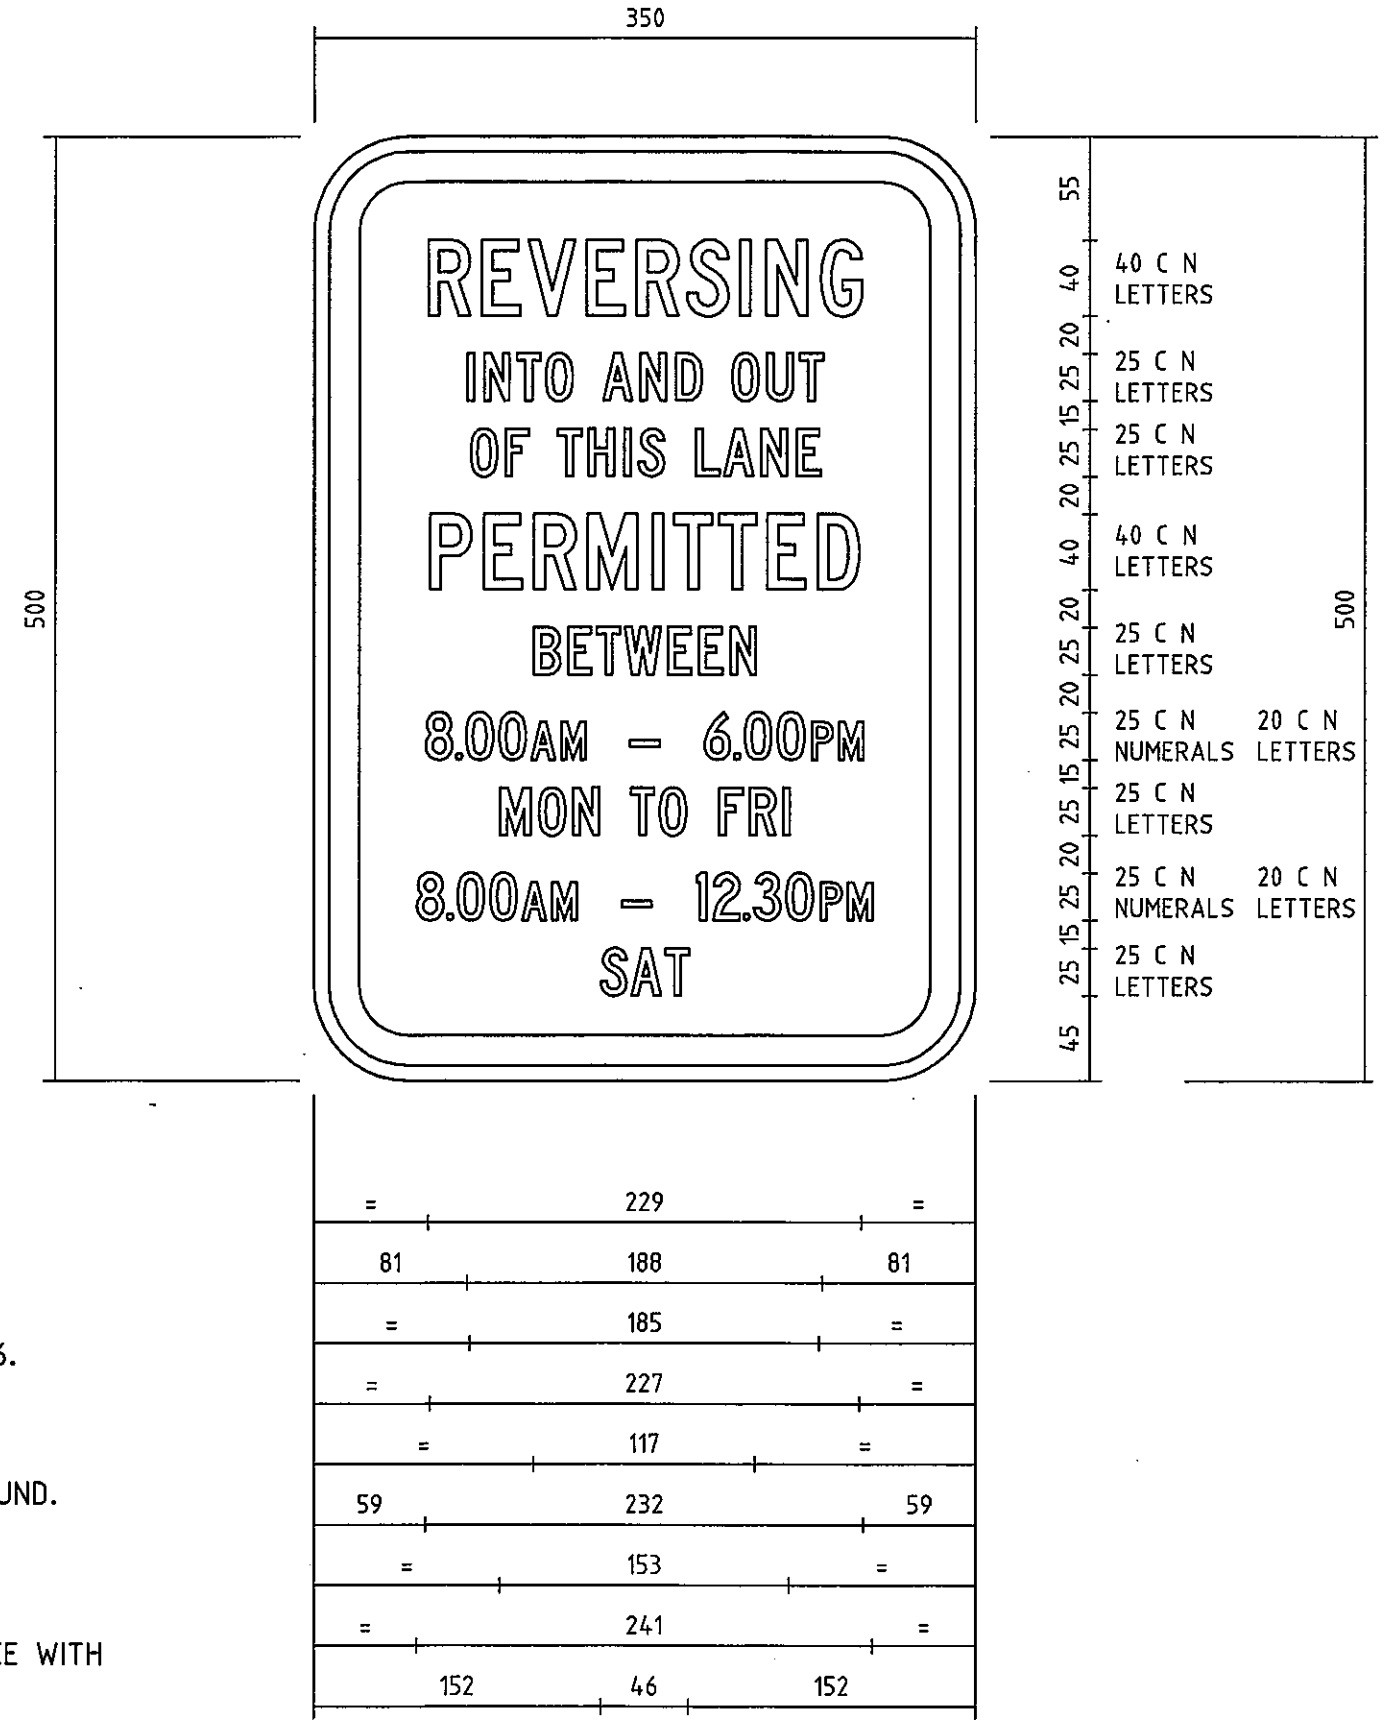

NOTES:

1. DIMENSIONS: MEASUREMENTS IN mm. CORNER RADIUS = 50. BORDER = 16. EDGE STRIP = 8. MAIN SIGN PANEL AREA = 0.175 SQM.
2. COLOURS: RED LEGEND & BORDER ON WHITE RETROREFLECTIVE BACKGROUND.
3. RETROREFLECTIVE CLASS OF MATERIAL: CLASS 1.
4. GRAFFITI PROTECTION: TO BE SPECIFIED BY THE DESIGNER IN ACCORDANCE WITH MAIN ROADS GUIDELINES.
5. MATERIALS : ALL SIGN MATERIALS AND MANUFACTURE TO BE IN ACCORDANCE WITH MAIN ROADS SPECIFICATION 601.
6. THIS DRAWING SUPERSEDES DRAWING No. 7620-171-1 FOR SIGN MR-RPK-3

AMENDMENTS

No.	DESCRIPTION	APPROVED & DATE
1	RETROREFLECTIVE CLASS SPECIFIED. TITLE BLOCK UPDATED.	24.02.04

NOTES

Government of Western Australia
mainroads WESTERN AUSTRALIA
TECHNOLOGY AND ENVIRONMENT
ROAD AND TRAFFIC ENGINEERING
WATERLOO CRESCENT EAST PERTH 6004
Telephone (08) 9323 4111 Fax (08) 9323 4449

A3

FILE NUMBER	67-08-4F	
DESIGNED / DRAWN	D. LANDMARK	26.08.02
VERIFIED	D. SULLIVAN	25.09.02
APPROVED	R. GROVE	25.09.02

REGULATORY SIGN
REVERSING PERMITTED
BETWEEN CERTAIN HOURS
MR-RPK-3

LOCAL AUTHORITY

DRAWING TYPE	DRAWING NUMBER	AMEND.
6018	200231-002-1	