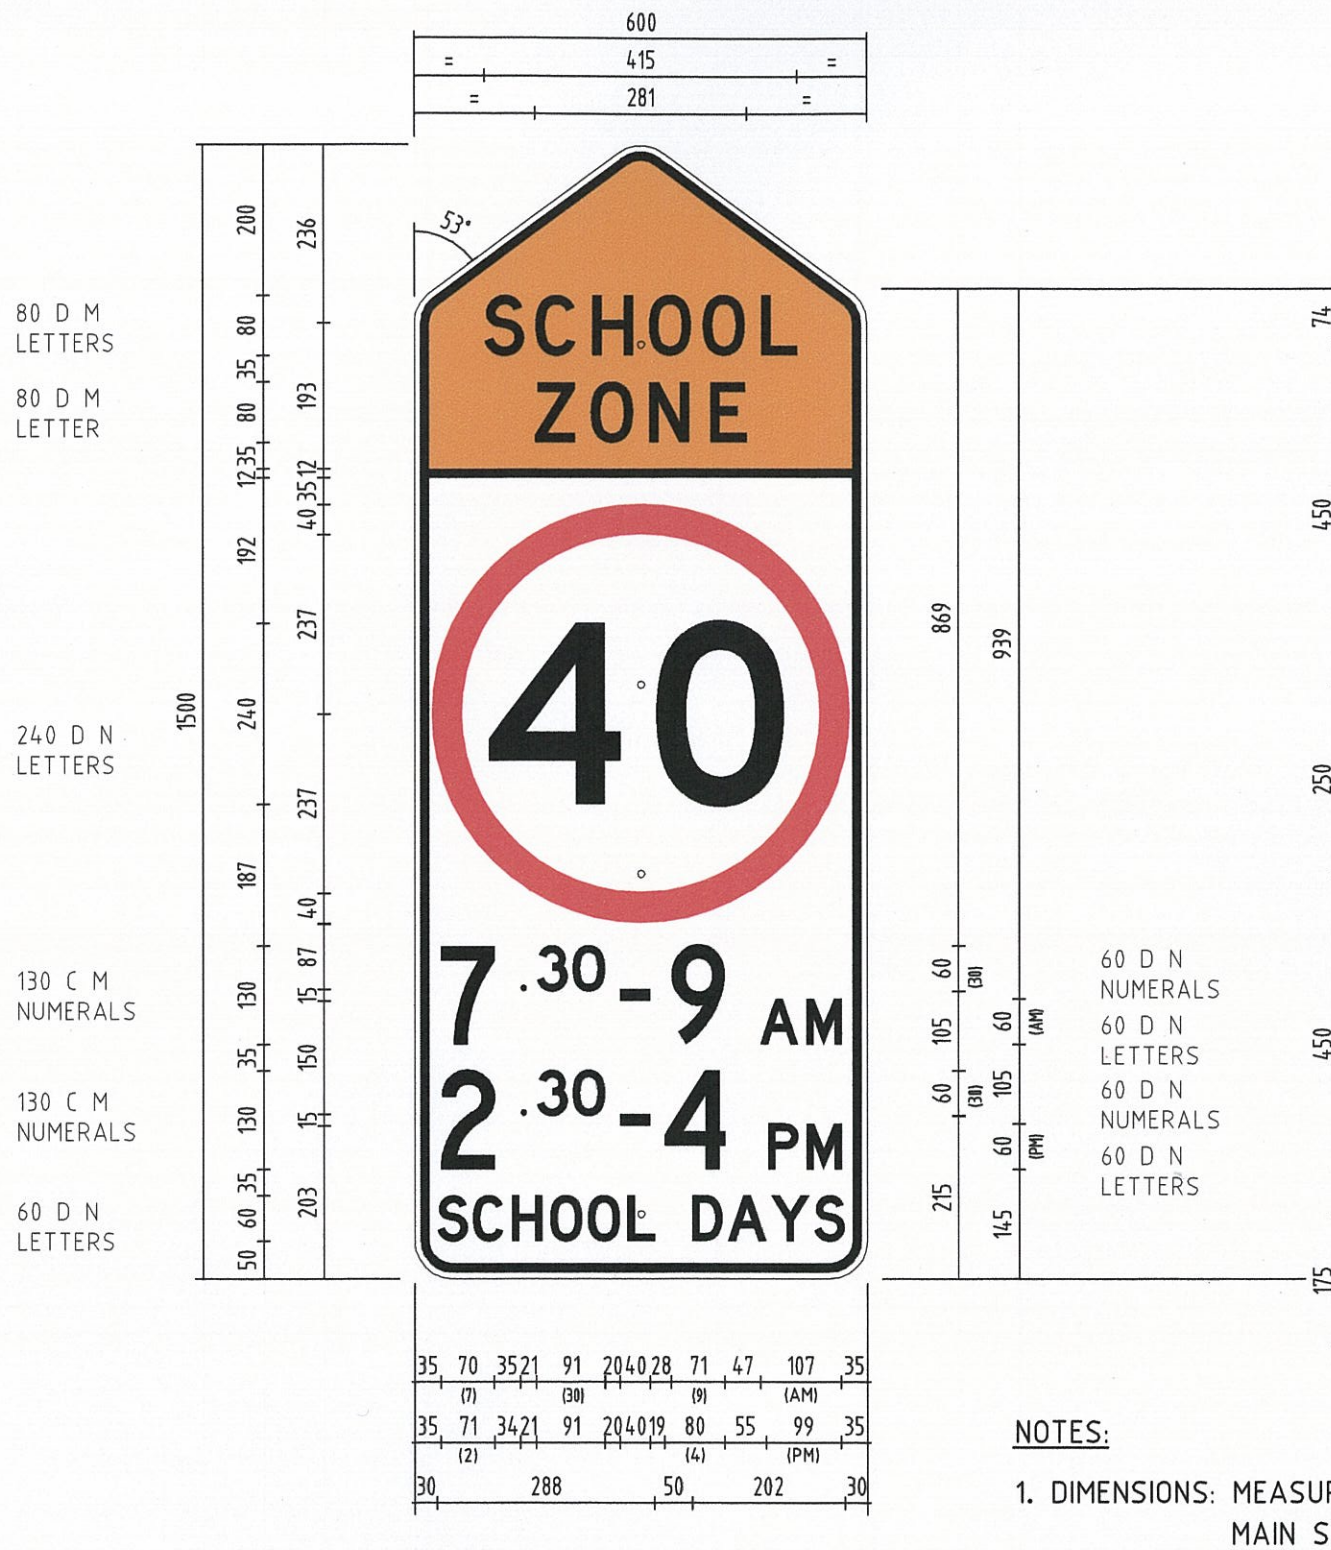

NOTES:

1. DIMENSIONS: MEASUREMENTS IN mm. CORNER RADIUS = 50. BORDER = 12. EDGE STRIP = 8. MAIN SIGN PANEL AREA = 0.90 SQM.
2. COLOURS : BLACK LEGEND AND BORDER ON WHITE RETROREFLECTIVE BACKGROUND. RED RETROREFLECTIVE CIRCULAR SYMBOL. 'SCHOOL ZONE' PANEL - BLACK LEGEND ON FLUORESCENT ORANGE CL1 W RETROREFLECTIVE BACKGROUND.
3. RETROREFLECTIVE CLASS OF MATERIAL: CLASS 1 (EXCEPT 'SCHOOL ZONE' PANEL).
4. GRAFFITI PROTECTION: REQUIRED
5. MATERIALS : ALL SIGN MATERIALS AND MANUFACTURE TO BE IN ACCORDANCE WITH MAIN ROADS SPECIFICATION 601.
6. FOR TIMES IN CARNARVON REFER TO DRG. No. 200131-183 (MR-RS-14B).
7. FOR TIMES IN ALL OTHER NORTHERN REGIONS REFER TO DRG. No. 200631-0014 (MR-RS-16B).
8. IF THE DEFAULT SPEED LIMIT IS 50km/h, INSTALLATION OF AN R4-1B SIGN IS NOT REQUIRED.

AMENDMENTS

No.	DESCRIPTION	APPROVED & DATE
1	NOTE 8 ADDED.	18.05.07

NOTES

09 JUL 2007

Government of Western Australia
MAIN ROADS Western Australia
TECHNOLOGY AND ENVIRONMENT
ROAD AND TRAFFIC ENGINEERING
Waterloo Crescent East Perth 6004
Telephone (08) 9323 4111 Fax (08) 9323 4449

SCALE 1:10 | MICROFILM DATE | A3

FILE NUMBER	67-08-4F	
DESIGNED / DRAWN	J. VOKE	12/5/06
VERIFIED	D. LANDMARK	29/5/06
APPROVED	R. GROVE	30/5/06

REGULATORY SIGN
ENHANCED SCHOOL ZONE SIGN
(ALL REGIONS EXCEPT NORTHERN REGIONS)
MR-RS-15B

LOCAL AUTHORITY		
DRAWING TYPE	DRAWING NUMBER	AMEND.
6018	200631-0013-1	