NOTE: ALL DRAWING ARE CONSIDERED UNCONTROLLED UNLESS STAMPED 'CONTROLLED COPY' IN RED

MATCH LINE A–A

LEGEND:

- MRWA ROAD
- LGA ROAD
- PATH
- PROPOSED BRIDGE
- LAND REQUIREMENT BOUNDARY
- CADASTRAL BOUNDARY
- PSP / PATH (SUBJECT TO FUNDING)

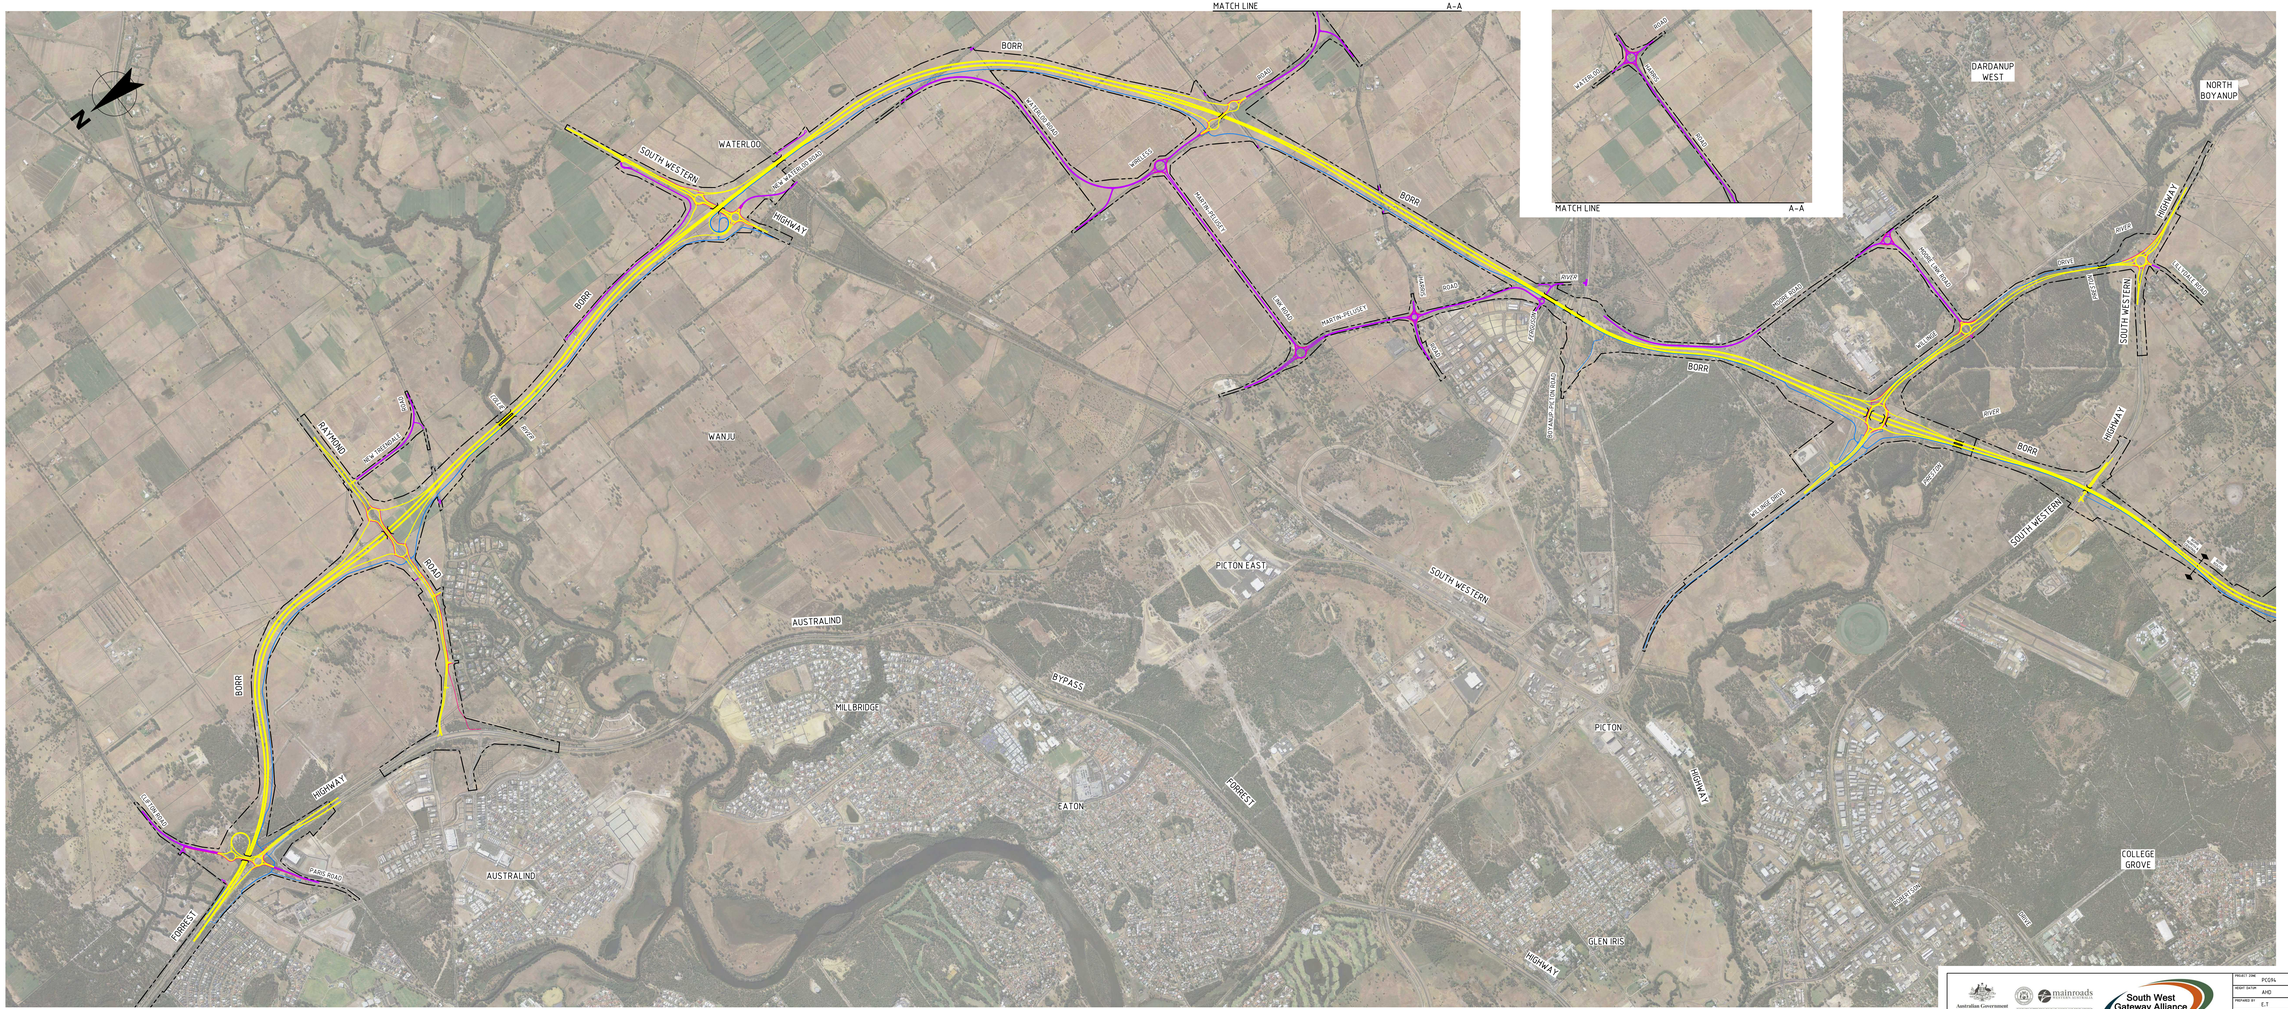

Australian Government
BUILDING OUR FUTURE

mainroads WESTERN AUSTRALIA
ENABLING SAFER ROAD TRANSPORT, PLANNING AND DEVELOPMENT

South West Gateway Alliance
Delivering the Bunbury Outer Ring Road

PROJECT ZONE	PC09a	PROJECT TITLE	BUNBURY OUTER RING ROAD
REPORT SECTOR	AHD	DRAWING TITLE	BORR NORTH OVERALL PLAN PROJECT CASE
PREPARED BY	C.T.		
DATE	3/12/2020		
SHEET	1 OF 2	DRAWING NUMBER	SWGA-00-310-01-SKT-0002

SIZE A0 | REV A

1:50000

CLASS