NOTE: ALL DRAWNZ AR UNDERSTO UNCONTROLLED AKZEO STAMPED CONTROLLED COPY IN RED

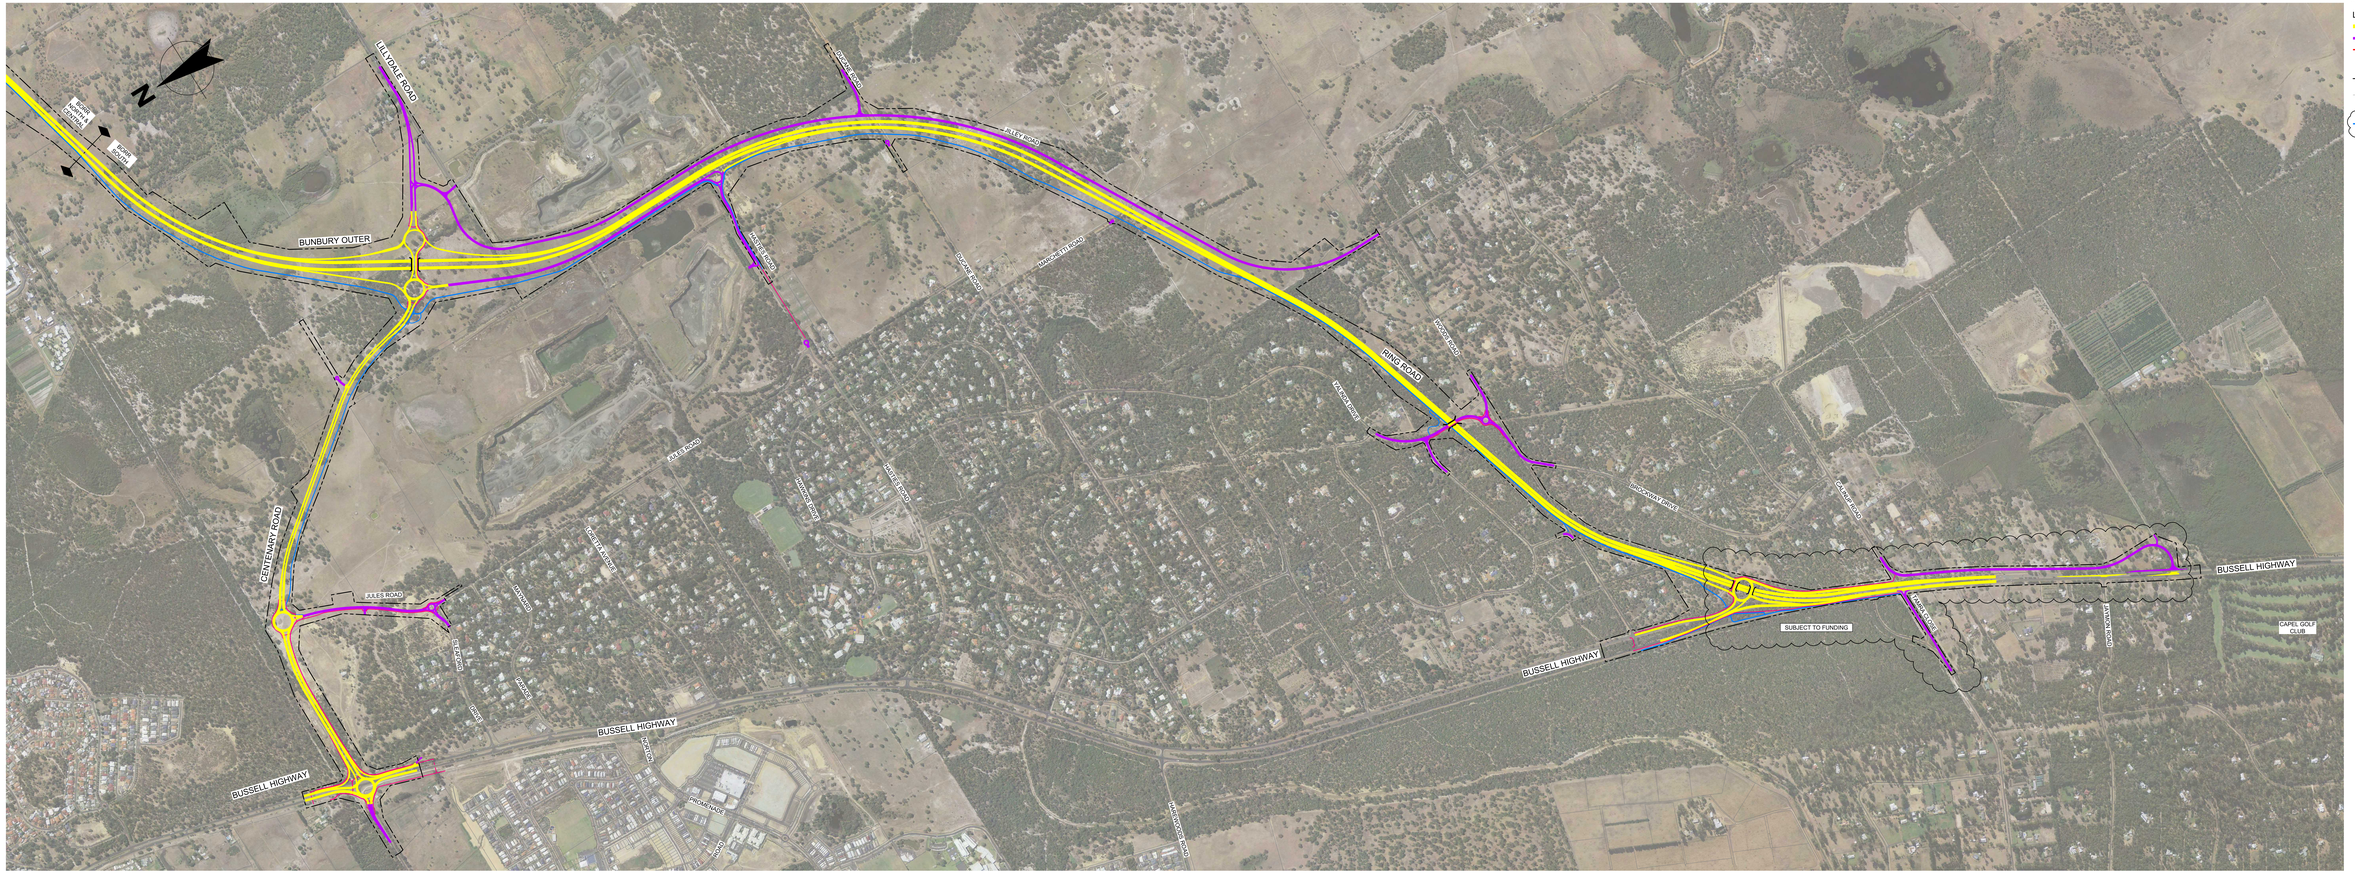

LEGEND:

- MRWA ROAD
- LGA ROAD
- PATH
- PROPOSED BRIDGE
- LAND REQUIREMENT BOUNDARY
- CADASTRAL BOUNDARY
- PSP / PATH (SUBJECT TO FUNDING)

Australian Government
BUILDING OUR FUTURE

main roads WESTERN AUSTRALIA
DELIVERING FOR WESTERN PEOPLE, PLACES AND SOCIAL CONTEXT

South West Gateway Alliance
Delivering the Bunbury Outer Ring Road

DRAWN BY	PCGN	PROJECT TITLE	BUNBURY OUTER RING ROAD
DESIGN BY	AHD	DESIGN TITLE	BORR SOUTH OVERALL PLAN PROJECT CASE
CHECKED BY	E.T.		PRO AO
DATE	3/12/2020	DOCUMENT NUMBER	SWGA-00-310-01-SKT-0003
SHEET	2 OF 2		REV A

0003