




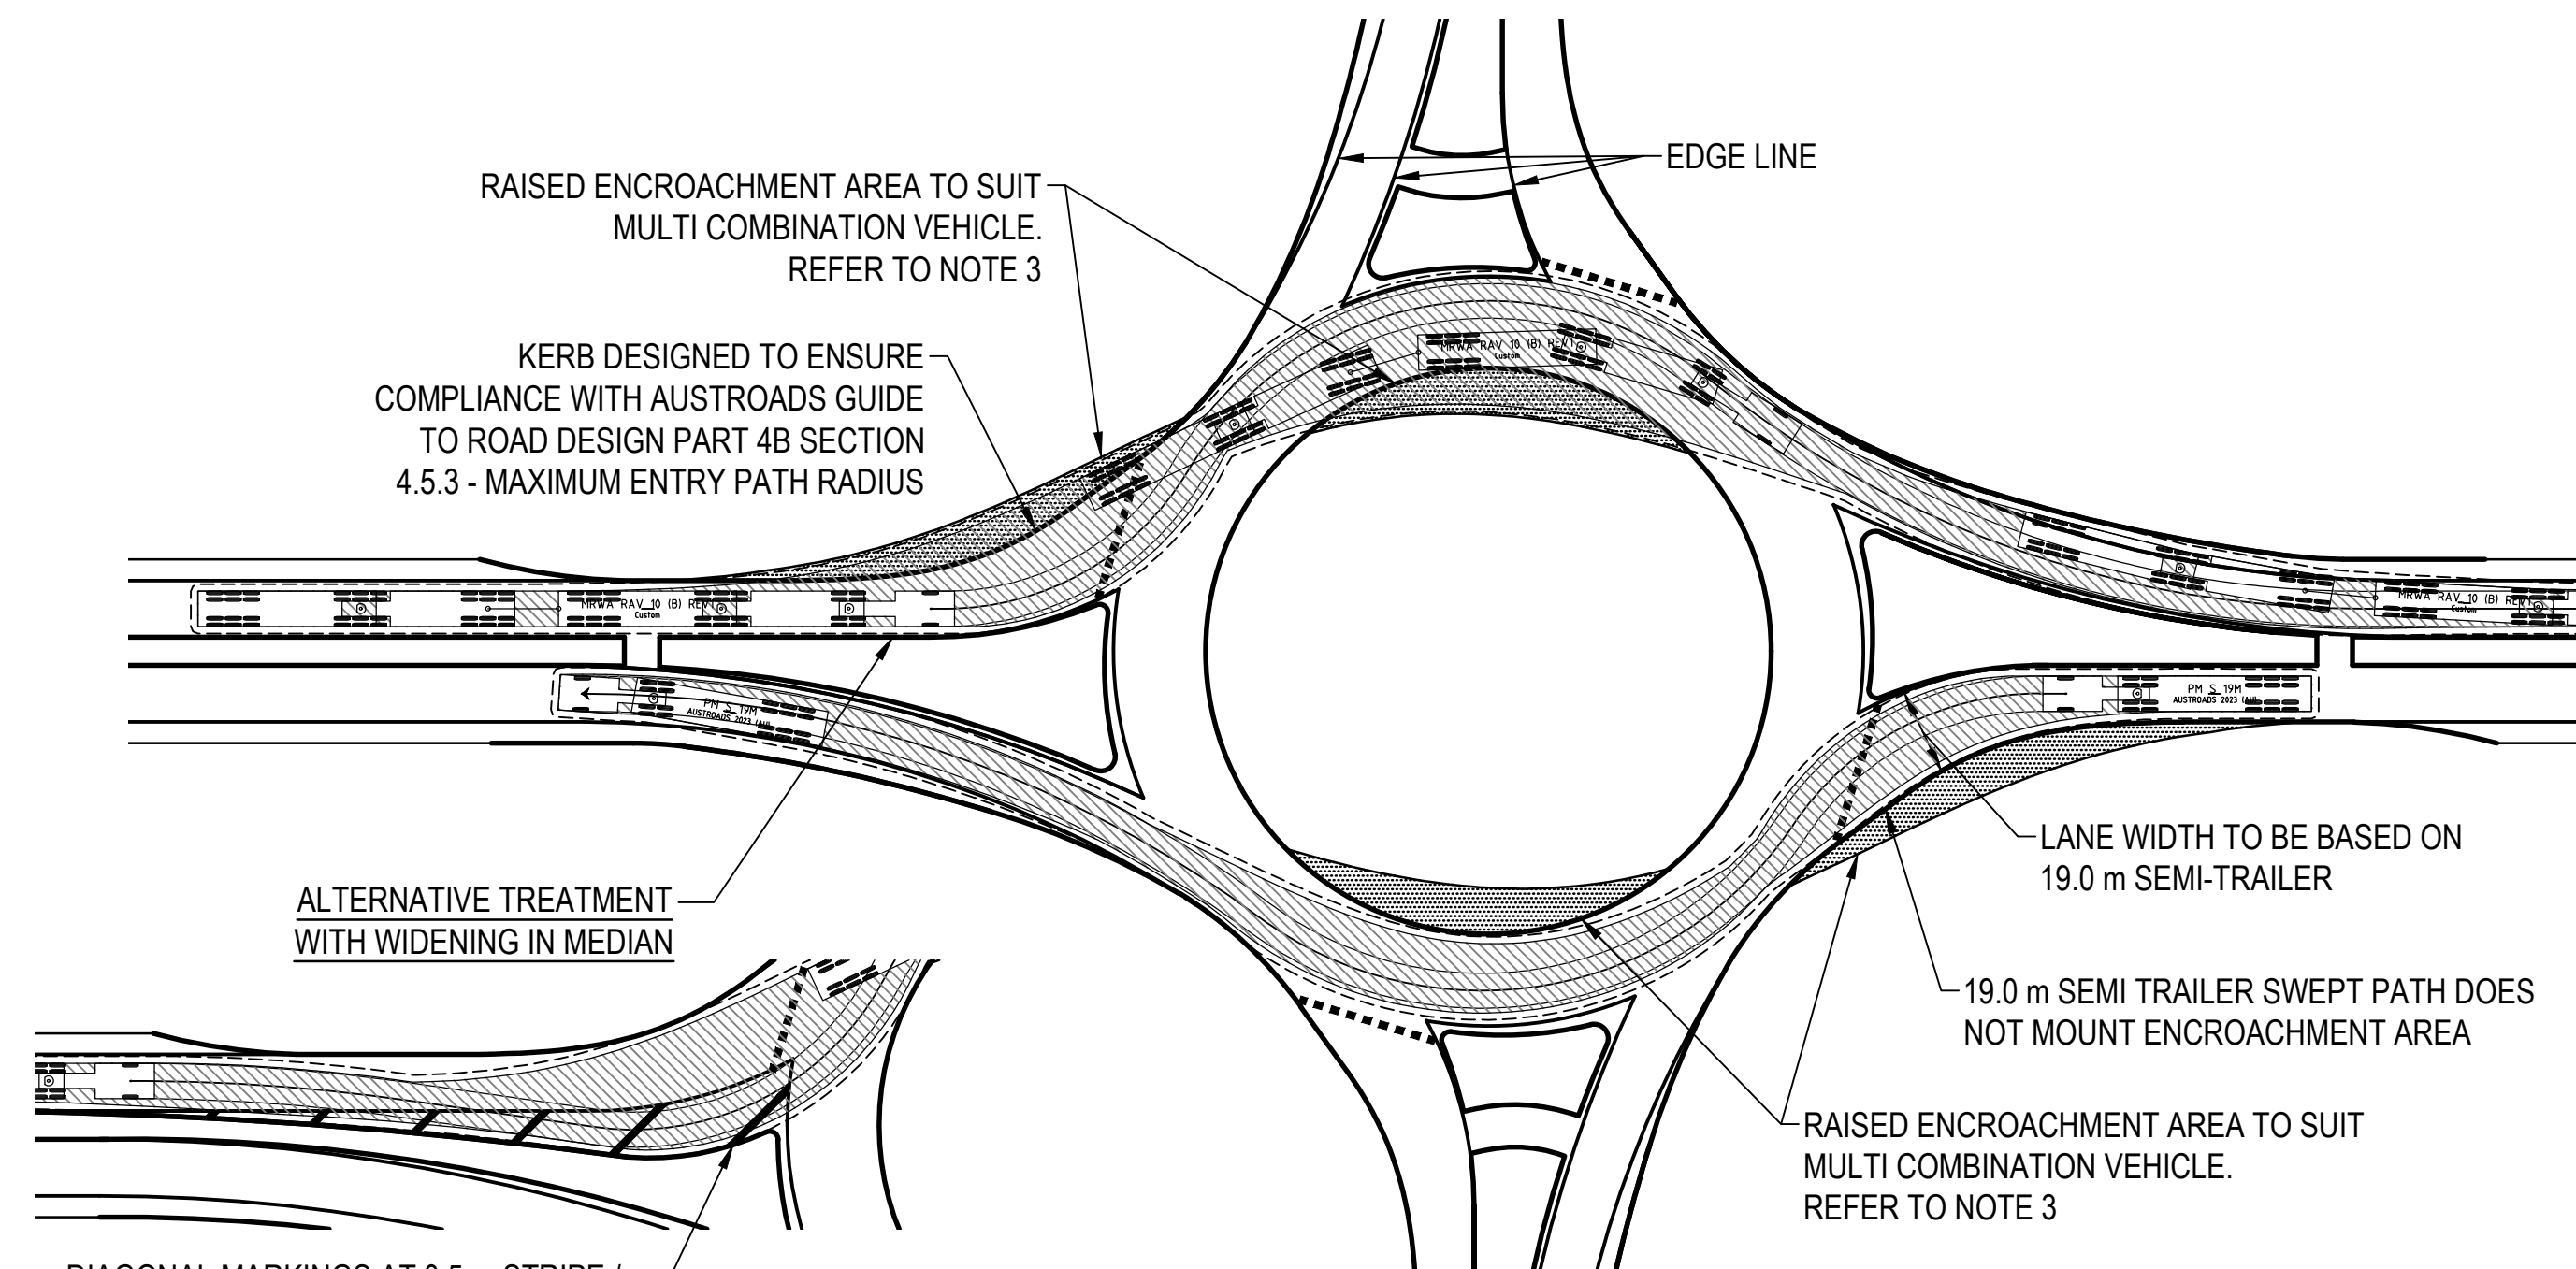


SINGLE LANE ROUNDABOUT - THROUGH MOVEMENT
SCALE 1:500

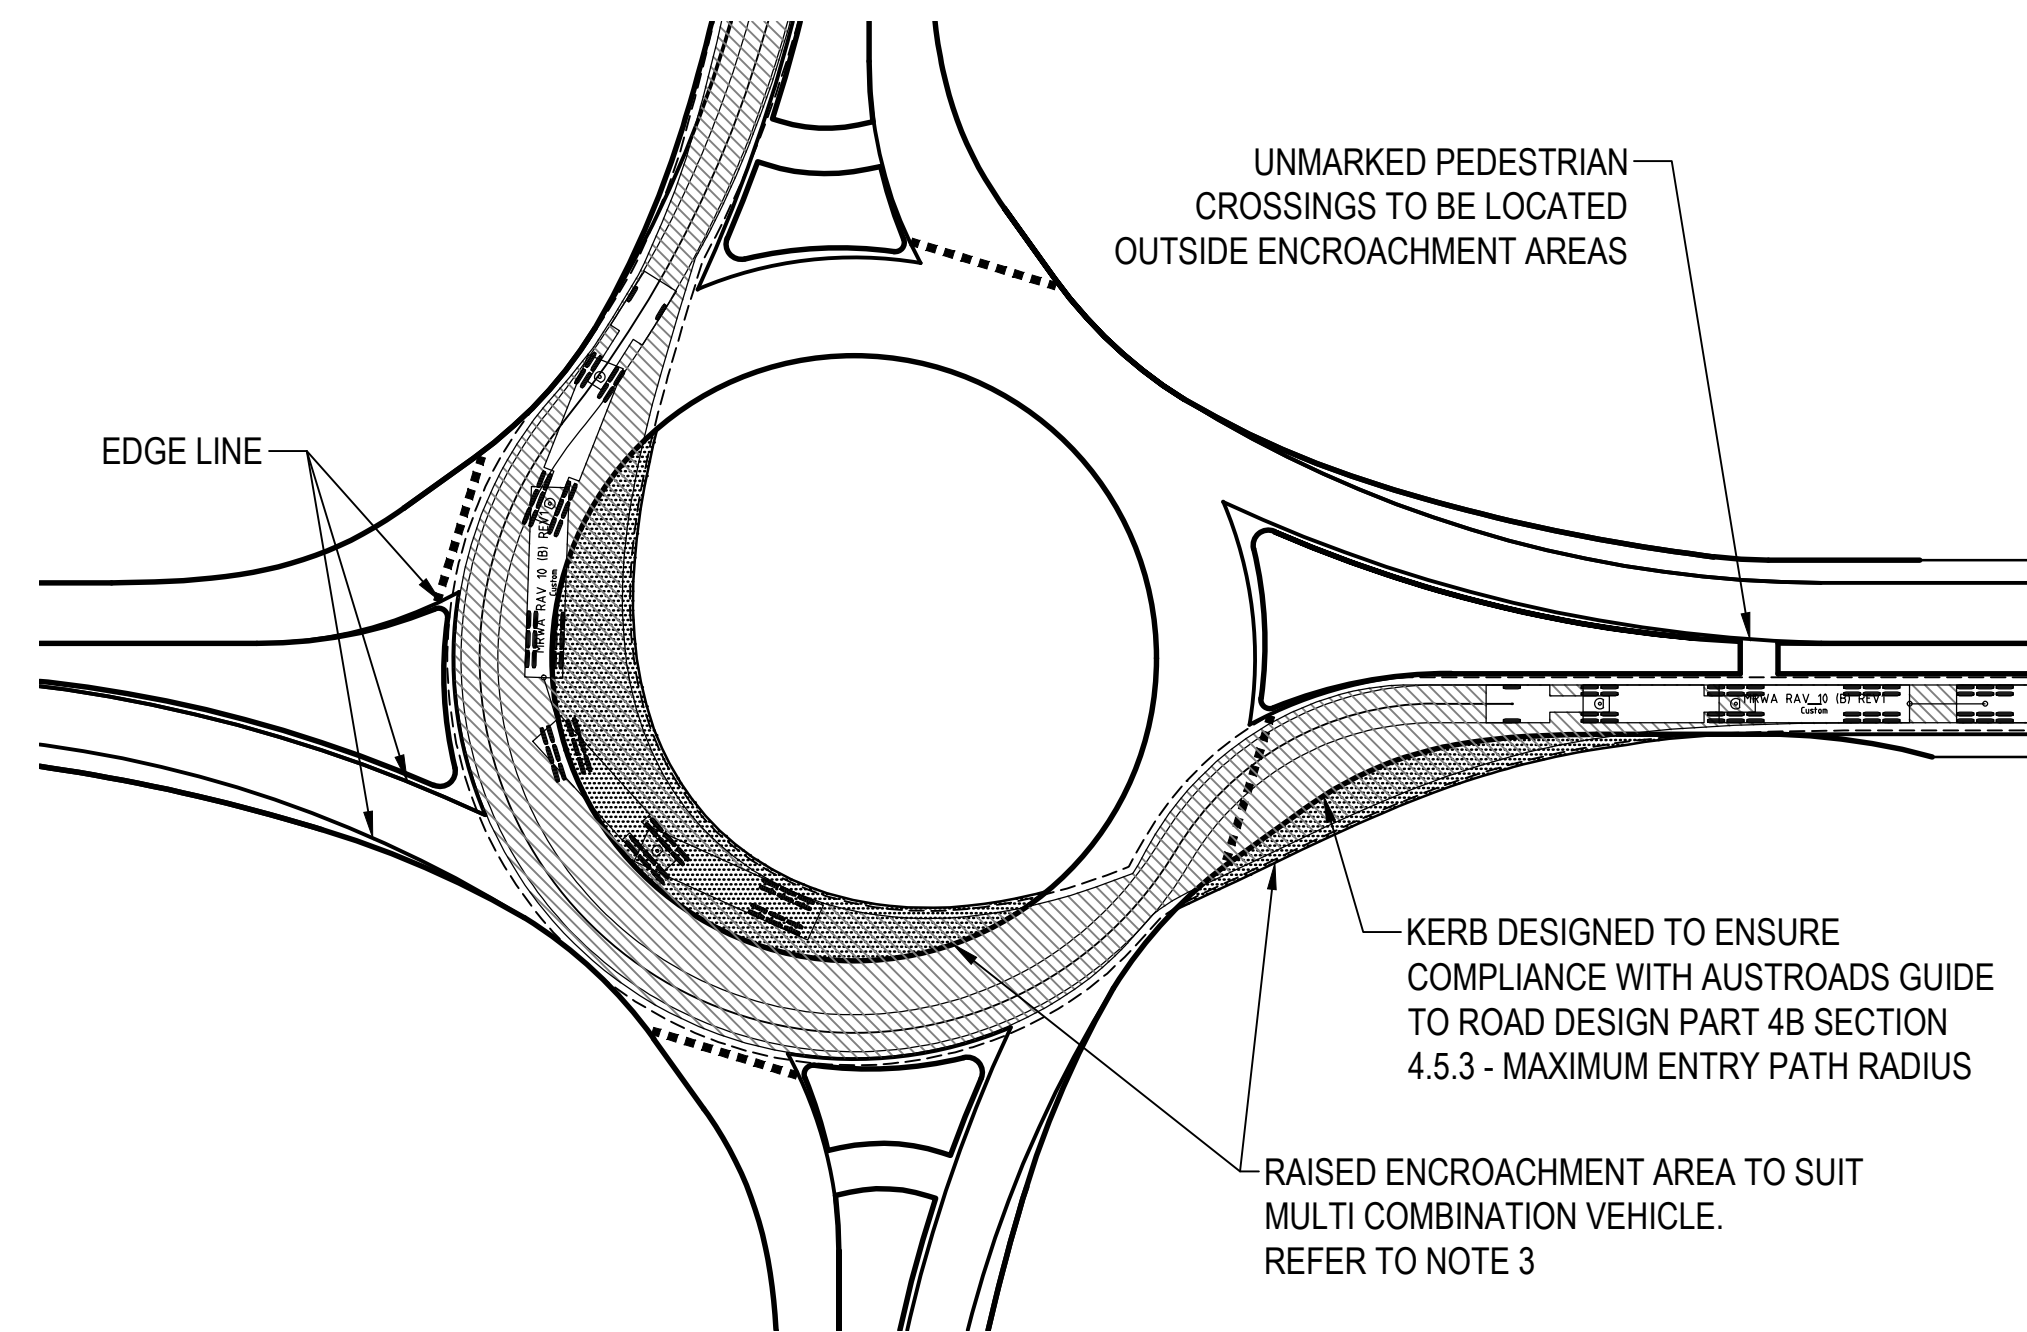

SINGLE LANE ROUNDABOUT - RIGHT TURN MOVEMENT
SCALE 1:500

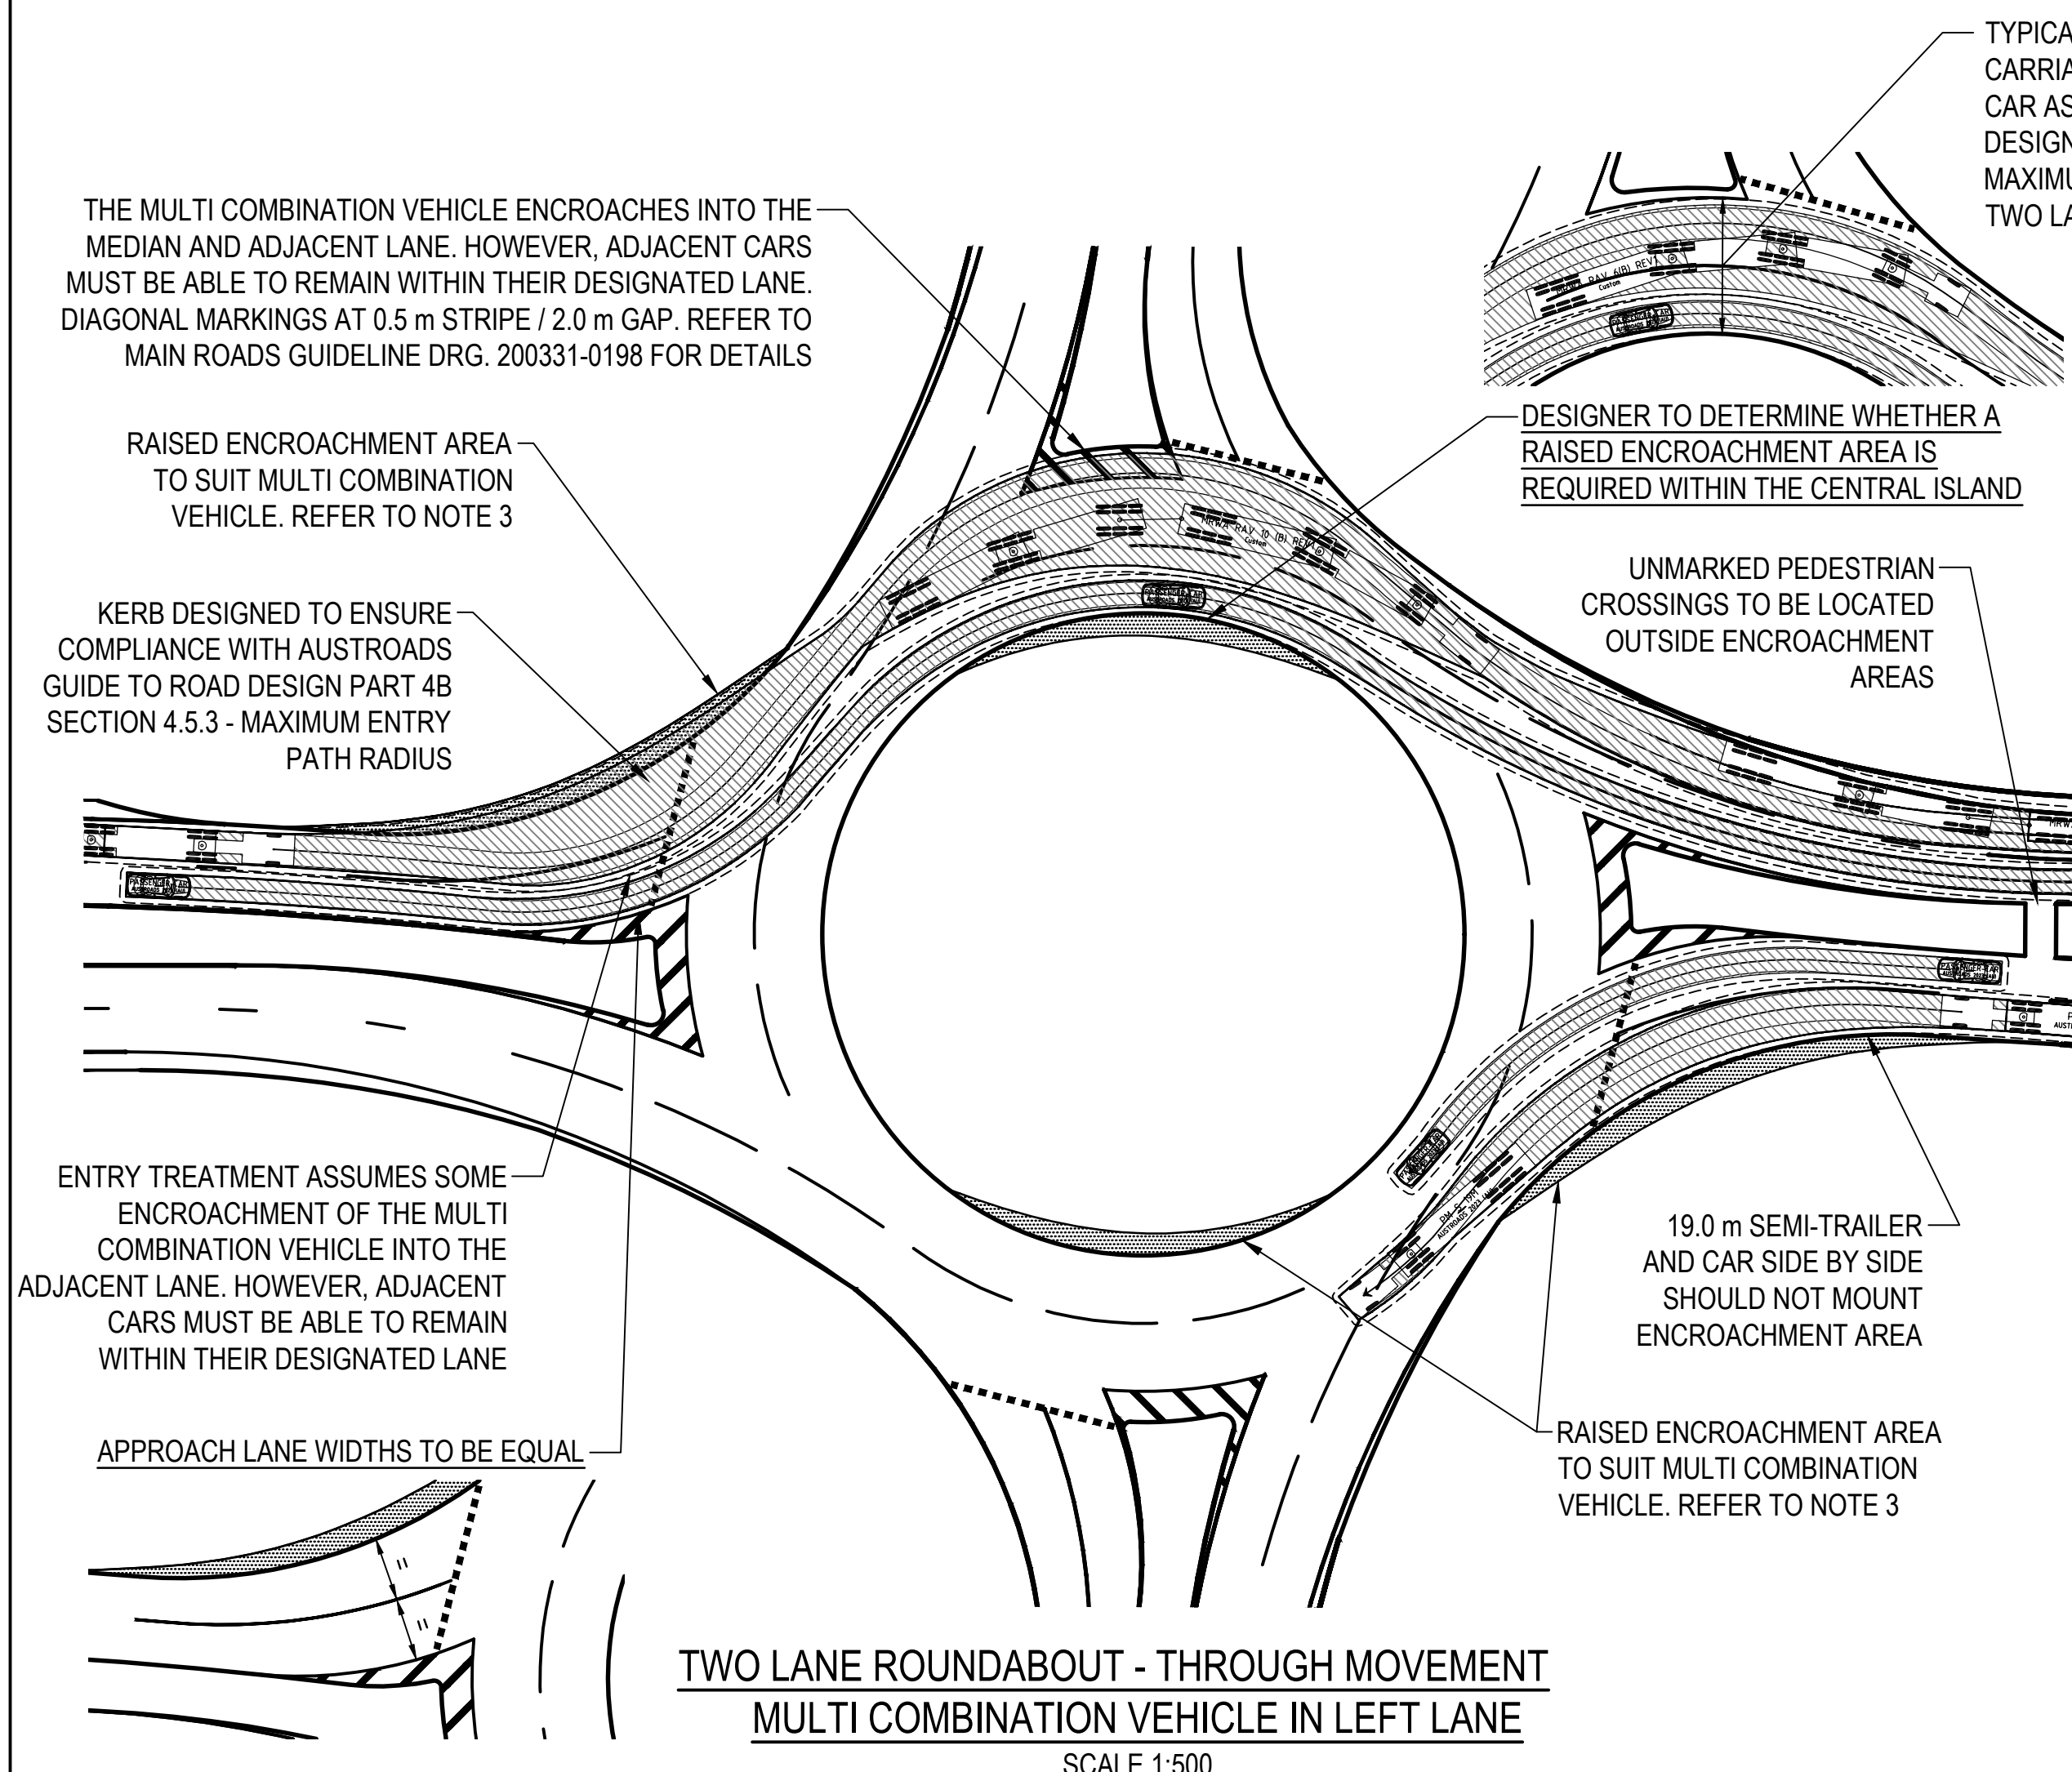

**TWO LANE ROUNDABOUT - THROUGH MOVEMENT
MULTI COMBINATION VEHICLE IN LEFT LANE**
SCALE 1:500

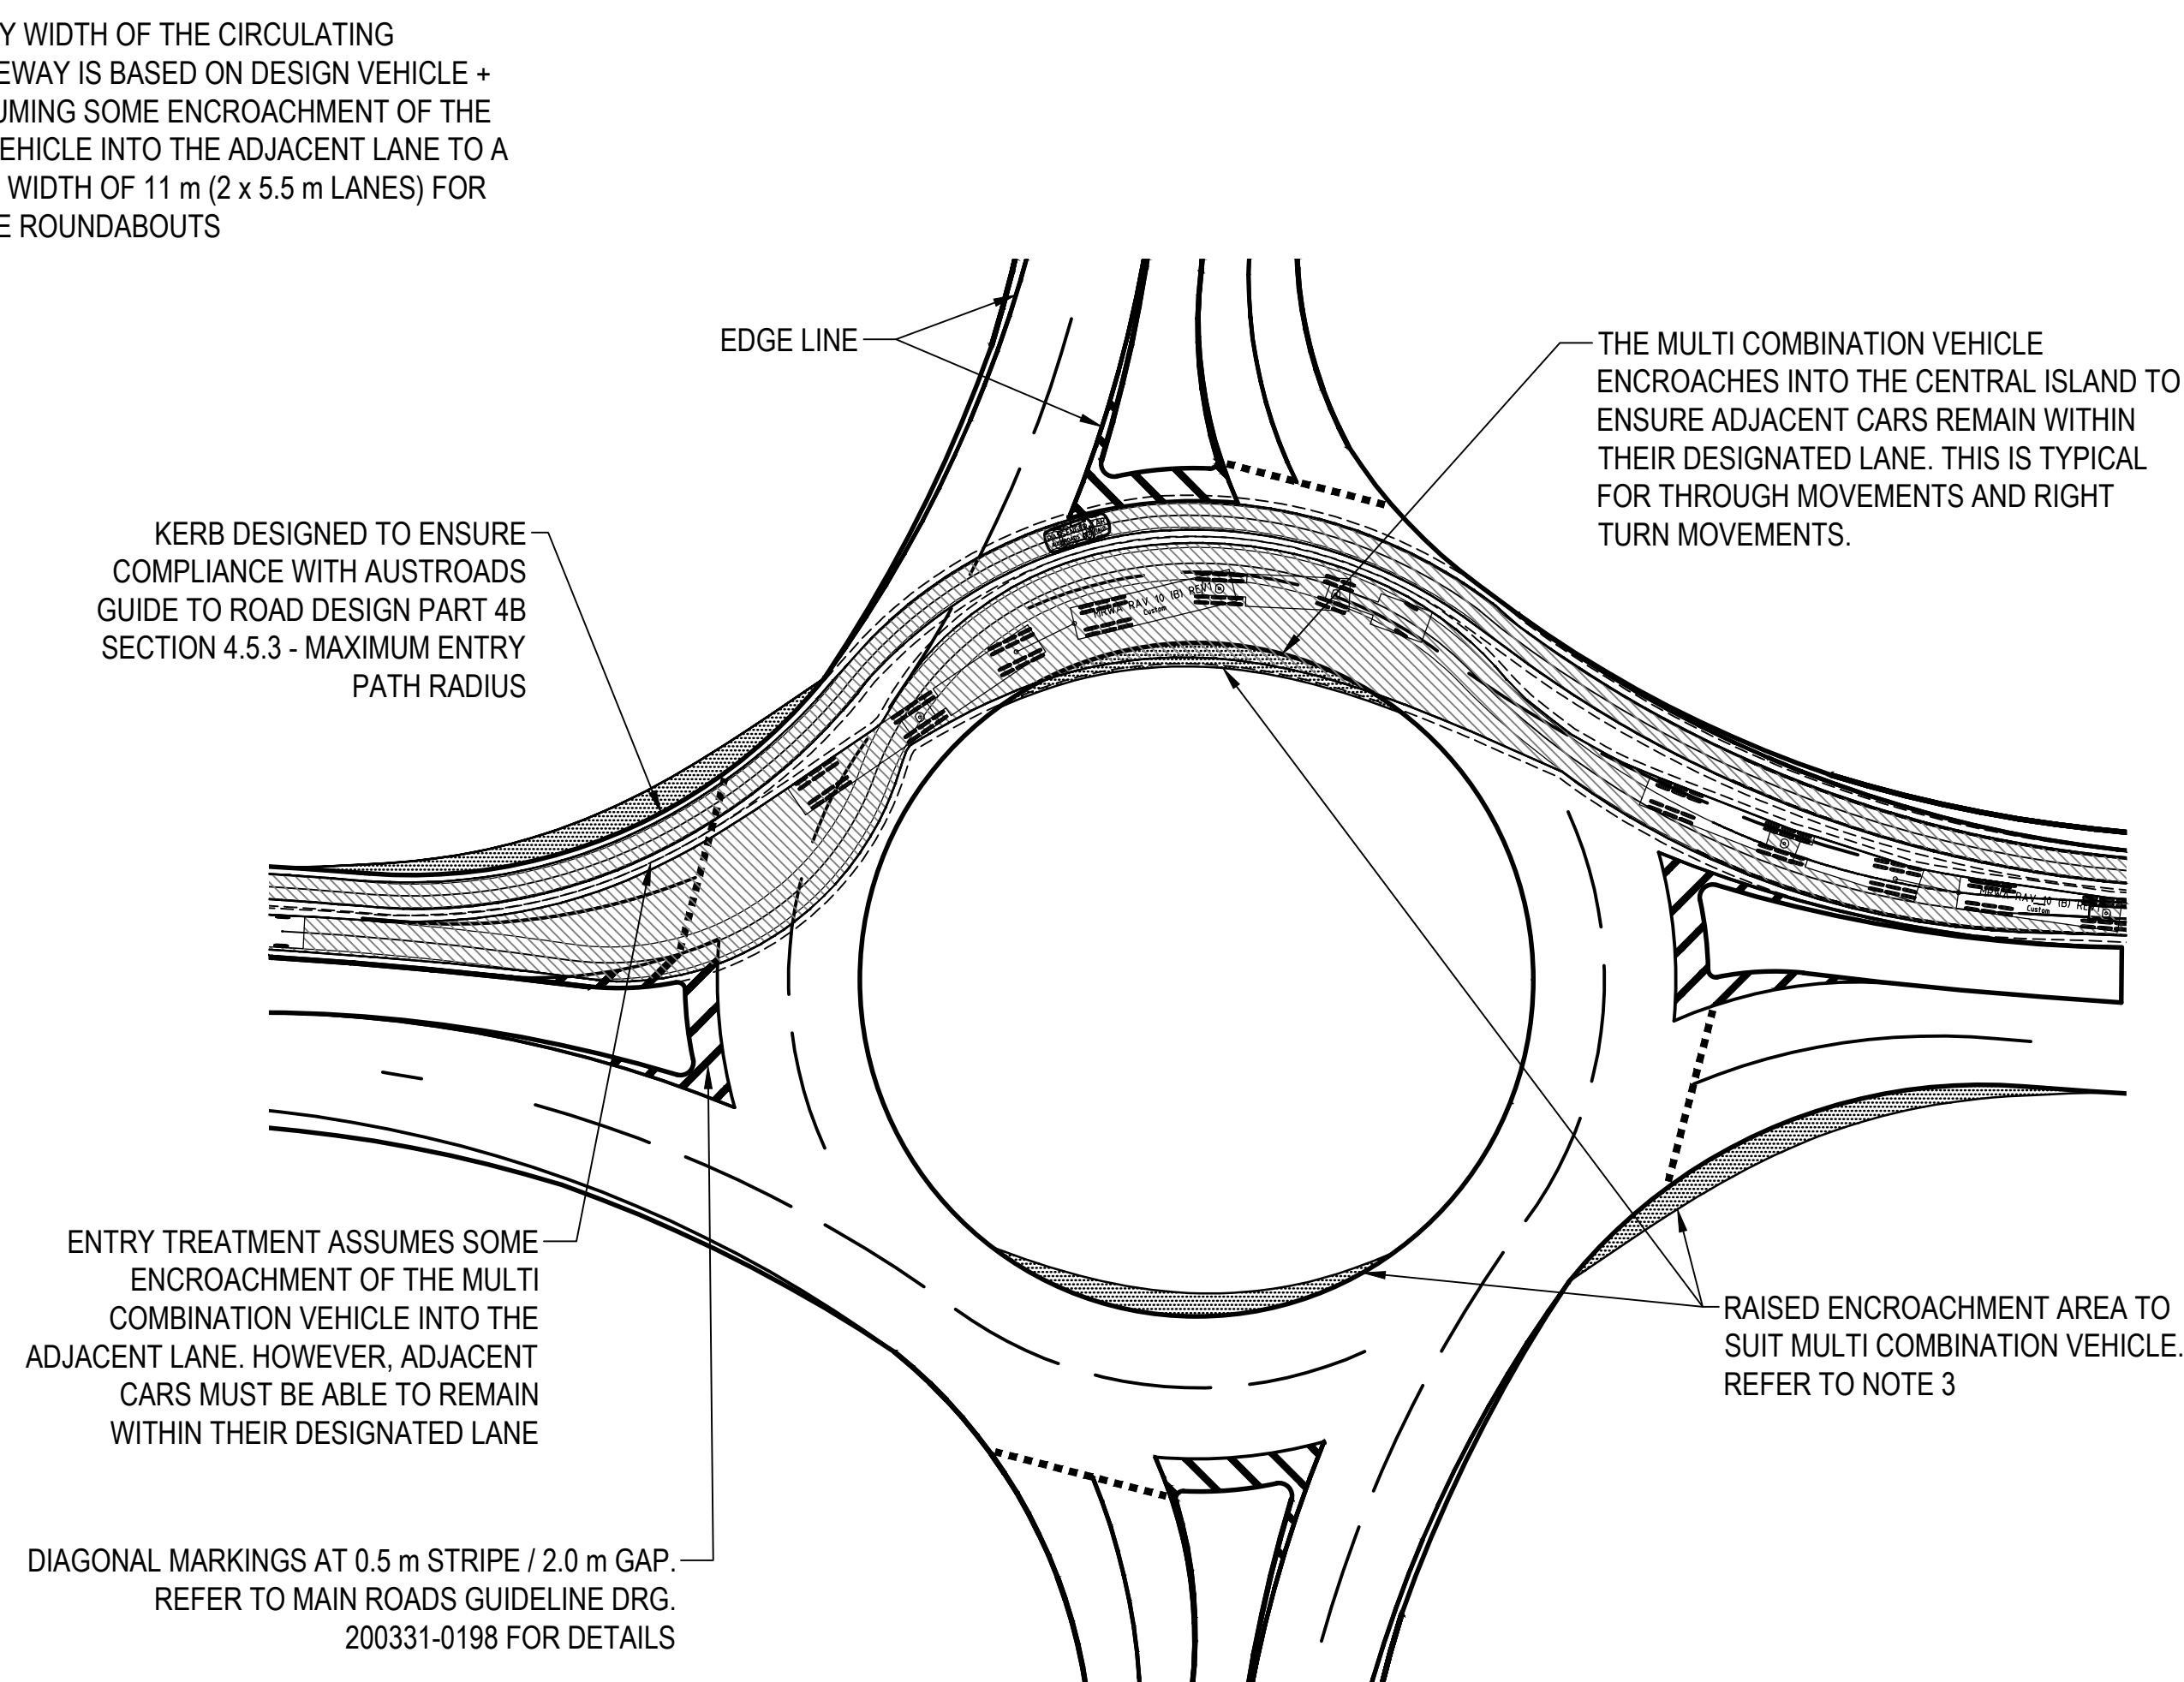

**TWO LANE ROUNDABOUT - THROUGH MOVEMENT
MULTI COMBINATION VEHICLE IN RIGHT LANE**
SCALE 1:500

AMENDMENTS

No.	DESCRIPTION	APPROVED & DATE
1	TITLEBLOCK AND REFERENCES UPDATED.	C. MAGRIPLIS 10/08/23
2	FONT STYLE CHANGED TO ARIAL NARROW.	C.M. 28/11/2023
3	TWO LANE ENCROACHMENT AREAS ADDED.	G.H. 05/10/2026

NOTES

1. THIS DRAWING SHALL BE USED IN CONJUNCTION WITH THE MAIN ROADS SUPPLEMENT TO AND THE AUSTRROADS GUIDE TO ROAD DESIGN PART 4B: ROUNDABOUTS.
2. THIS DRAWING SHALL BE USED IN CONJUNCTION WITH DESIGN GUIDELINE DRAWINGS. SINGLE LANE - DWG 200331-0194 TO 200331-0197 DUAL LANE - DWG 200331-0199 TO 200331-0202
3. FOR TYPICAL RAISED ENCROACHMENT AREA DETAIL REFER TO AUSTRROADS GUIDE TO ROAD DESIGN PART 4B: ROUNDABOUTS FIGURE 4.11 SECTIONS AA. ENCROACHMENT AREAS SHOULD BE A DIFFERENT COLOUR TO THE ROAD SURFACE, COLOURED CONCRETE OR COATED IN A LONG LIFE MATERIAL. SKID RESISTANCE SHOULD MATCH THE ADJACENT ROAD SURFACE.
4. FOR TWO LANE ROUNDABOUTS THE MULTI COMBINATION VEHICLE IS TO BE CHECKED IN BOTH THE LEFT AND RIGHT LANES.



PLANNING AND TECHNICAL SERVICES DIRECTORATE
ROAD AND TRAFFIC ENGINEERING BRANCH
WATERLOO CRESCENT
Telephone 138 138
EAST PERTH 6004

DRAWN	D. NICHOLLS
DESIGNED	D. NICHOLLS
VERIFIED	C. MAGRIPLIS 7/6/17
APPROVED	D. LANDMARK 7/6/17
FILE NO.	13/4331

**GUIDELINE DRAWING
ROUNDABOUTS**
RAISED ENCROACHMENT AREAS
MULTI COMBINATION VEHICLES

MRWA DRAWING NUMBER
201731-0006-3

SCALES
1:500
0 5m 10 15 20 25 30 35 40 45 50 55 60 65 70 75
A 1