

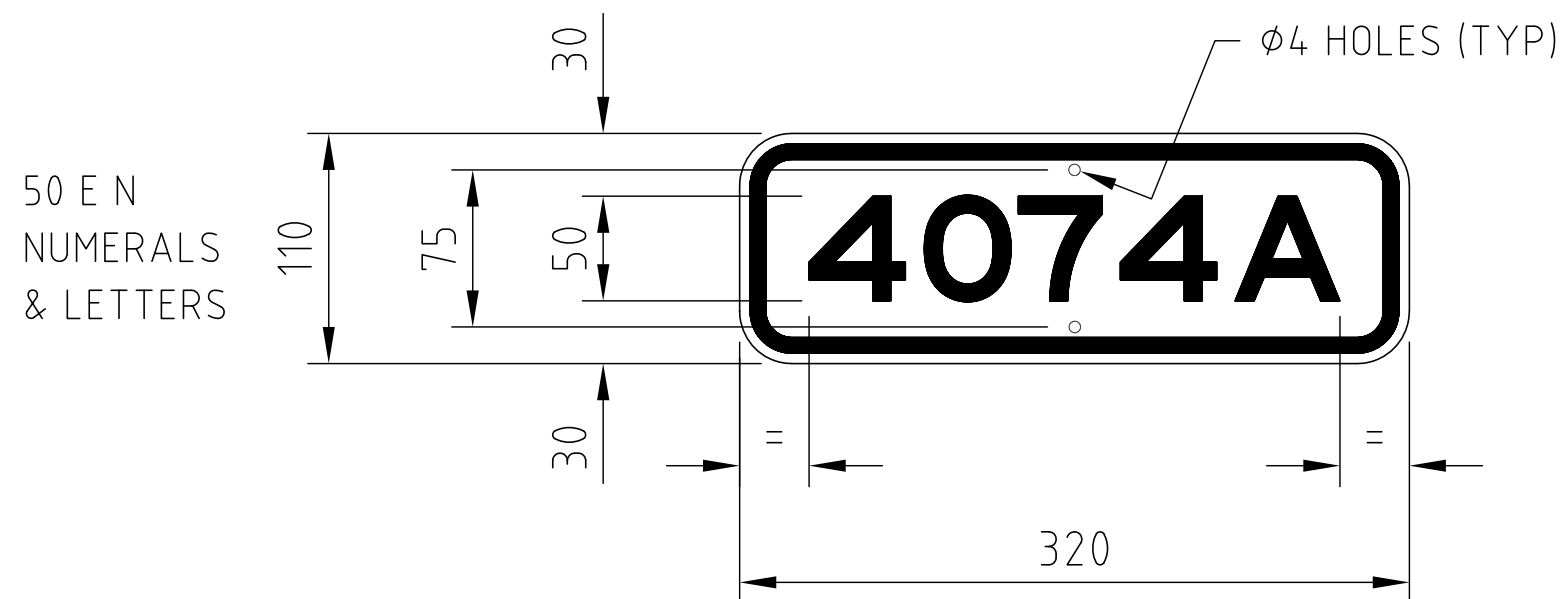


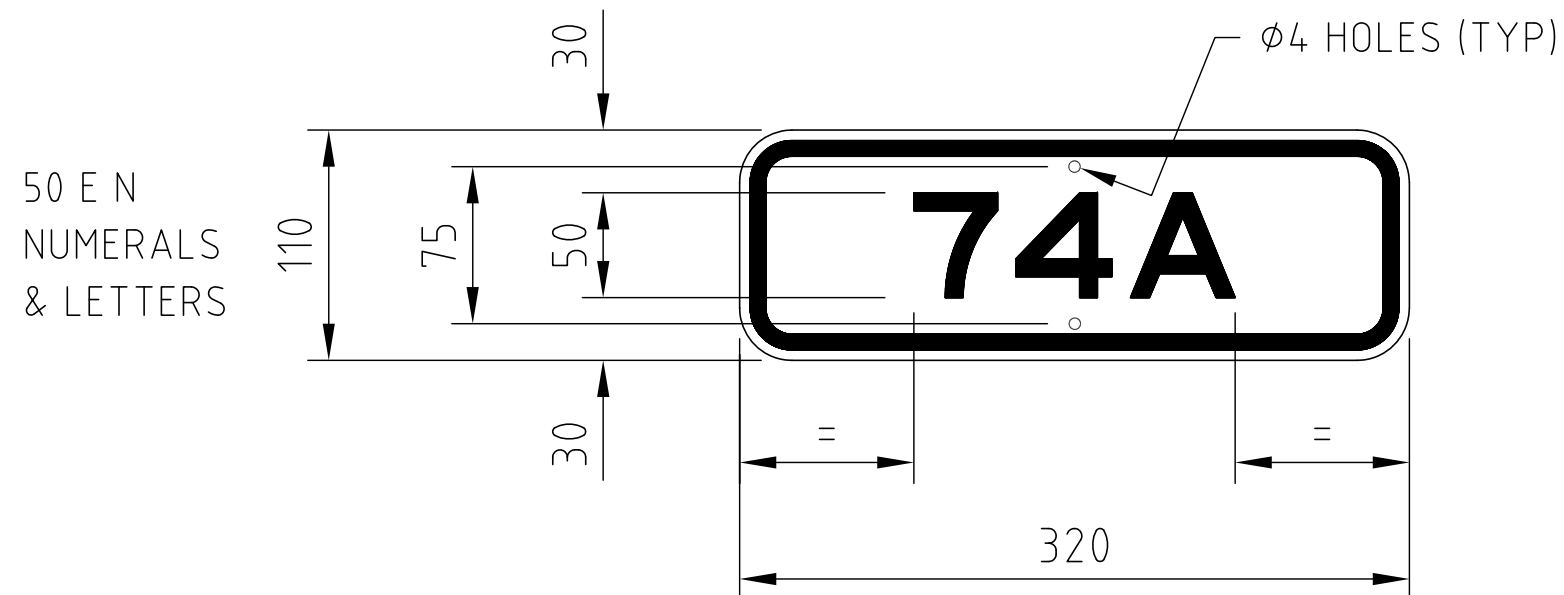

NOTES:

- SIGN DIMENSIONS (IN mm) :
SIZE 320 x 110 CORNER RADIUS 25 BORDER 8 + 5
SIGN PANEL AREA = 0.03466 m
- COLOURS : BLACK LEGEND ON WHITE RETROREFLECTIVE BACKGROUND
- RETROREFLECTIVE CLASS OF MATERIAL : CLASS 1
- GRAFFITI PROTECTION: NOT REQUIRED
- ALL SIGN MATERIALS AND MANUFACTURE TO BE IN ACCORDANCE WITH MAIN ROADS SPECIFICATION 601.
- SIGN HOLES : DRILL $\phi 4$ HOLES TOP & BOTTOM CENTRALLY ON PANEL
- THERE ARE TO BE NO ZERO's (0) BEFORE BRIDGE NUMBER.

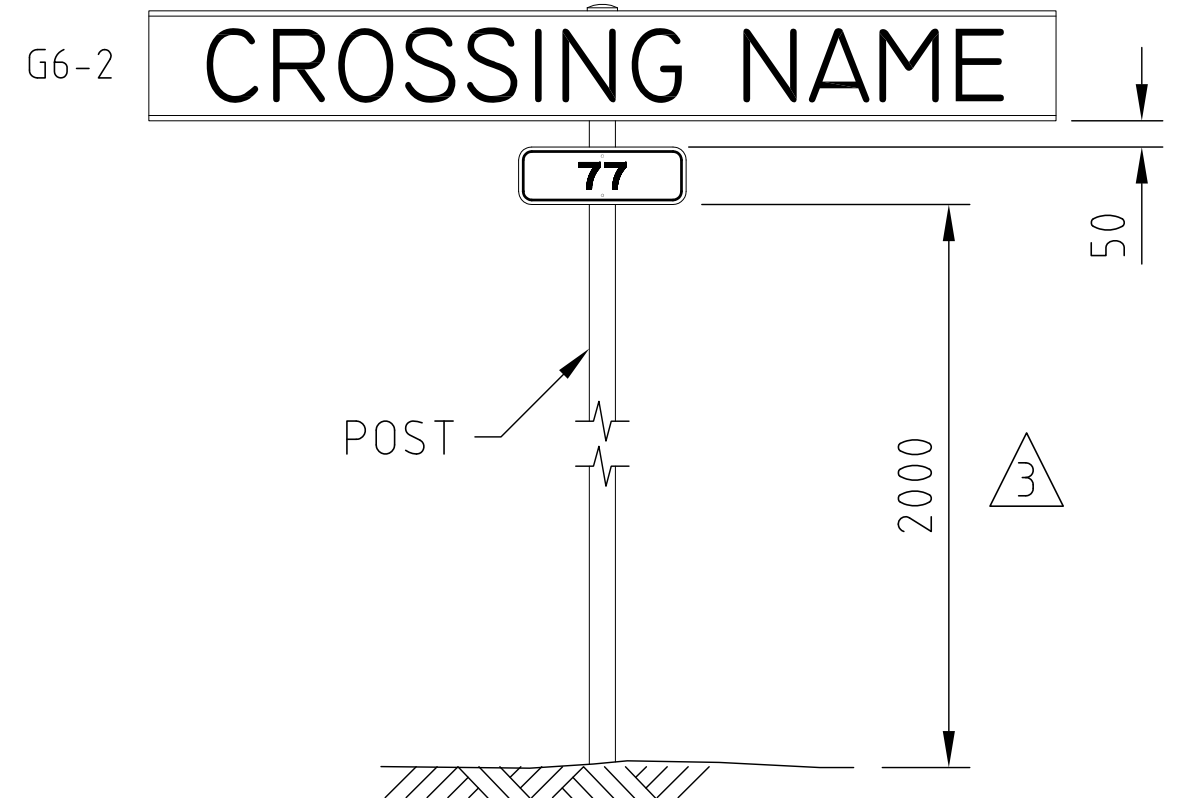

BRIDGE NUMBER TAG ARRANGEMENT

(TO BE PLACED AT BOTH BRIDGE
ABUTMENTS)

3	12/12/12	ADDED BRIDGE TAG HEIGHT DIMENSION.	T.S.
2	29/10/12	CHANGED RETROREFLECTIVE CLASS TO 1 & ADDED CROSSING NAME SIGN TYPE.	T.S.
1	24/4/12	ADDED HOLE DIMENSION.	T.S.
MRWA - STRUCTURES ENGINEERING			
BRIDGE NUMBER		DRAWING NUMBER	AMEND.
-		1230-0487-3	